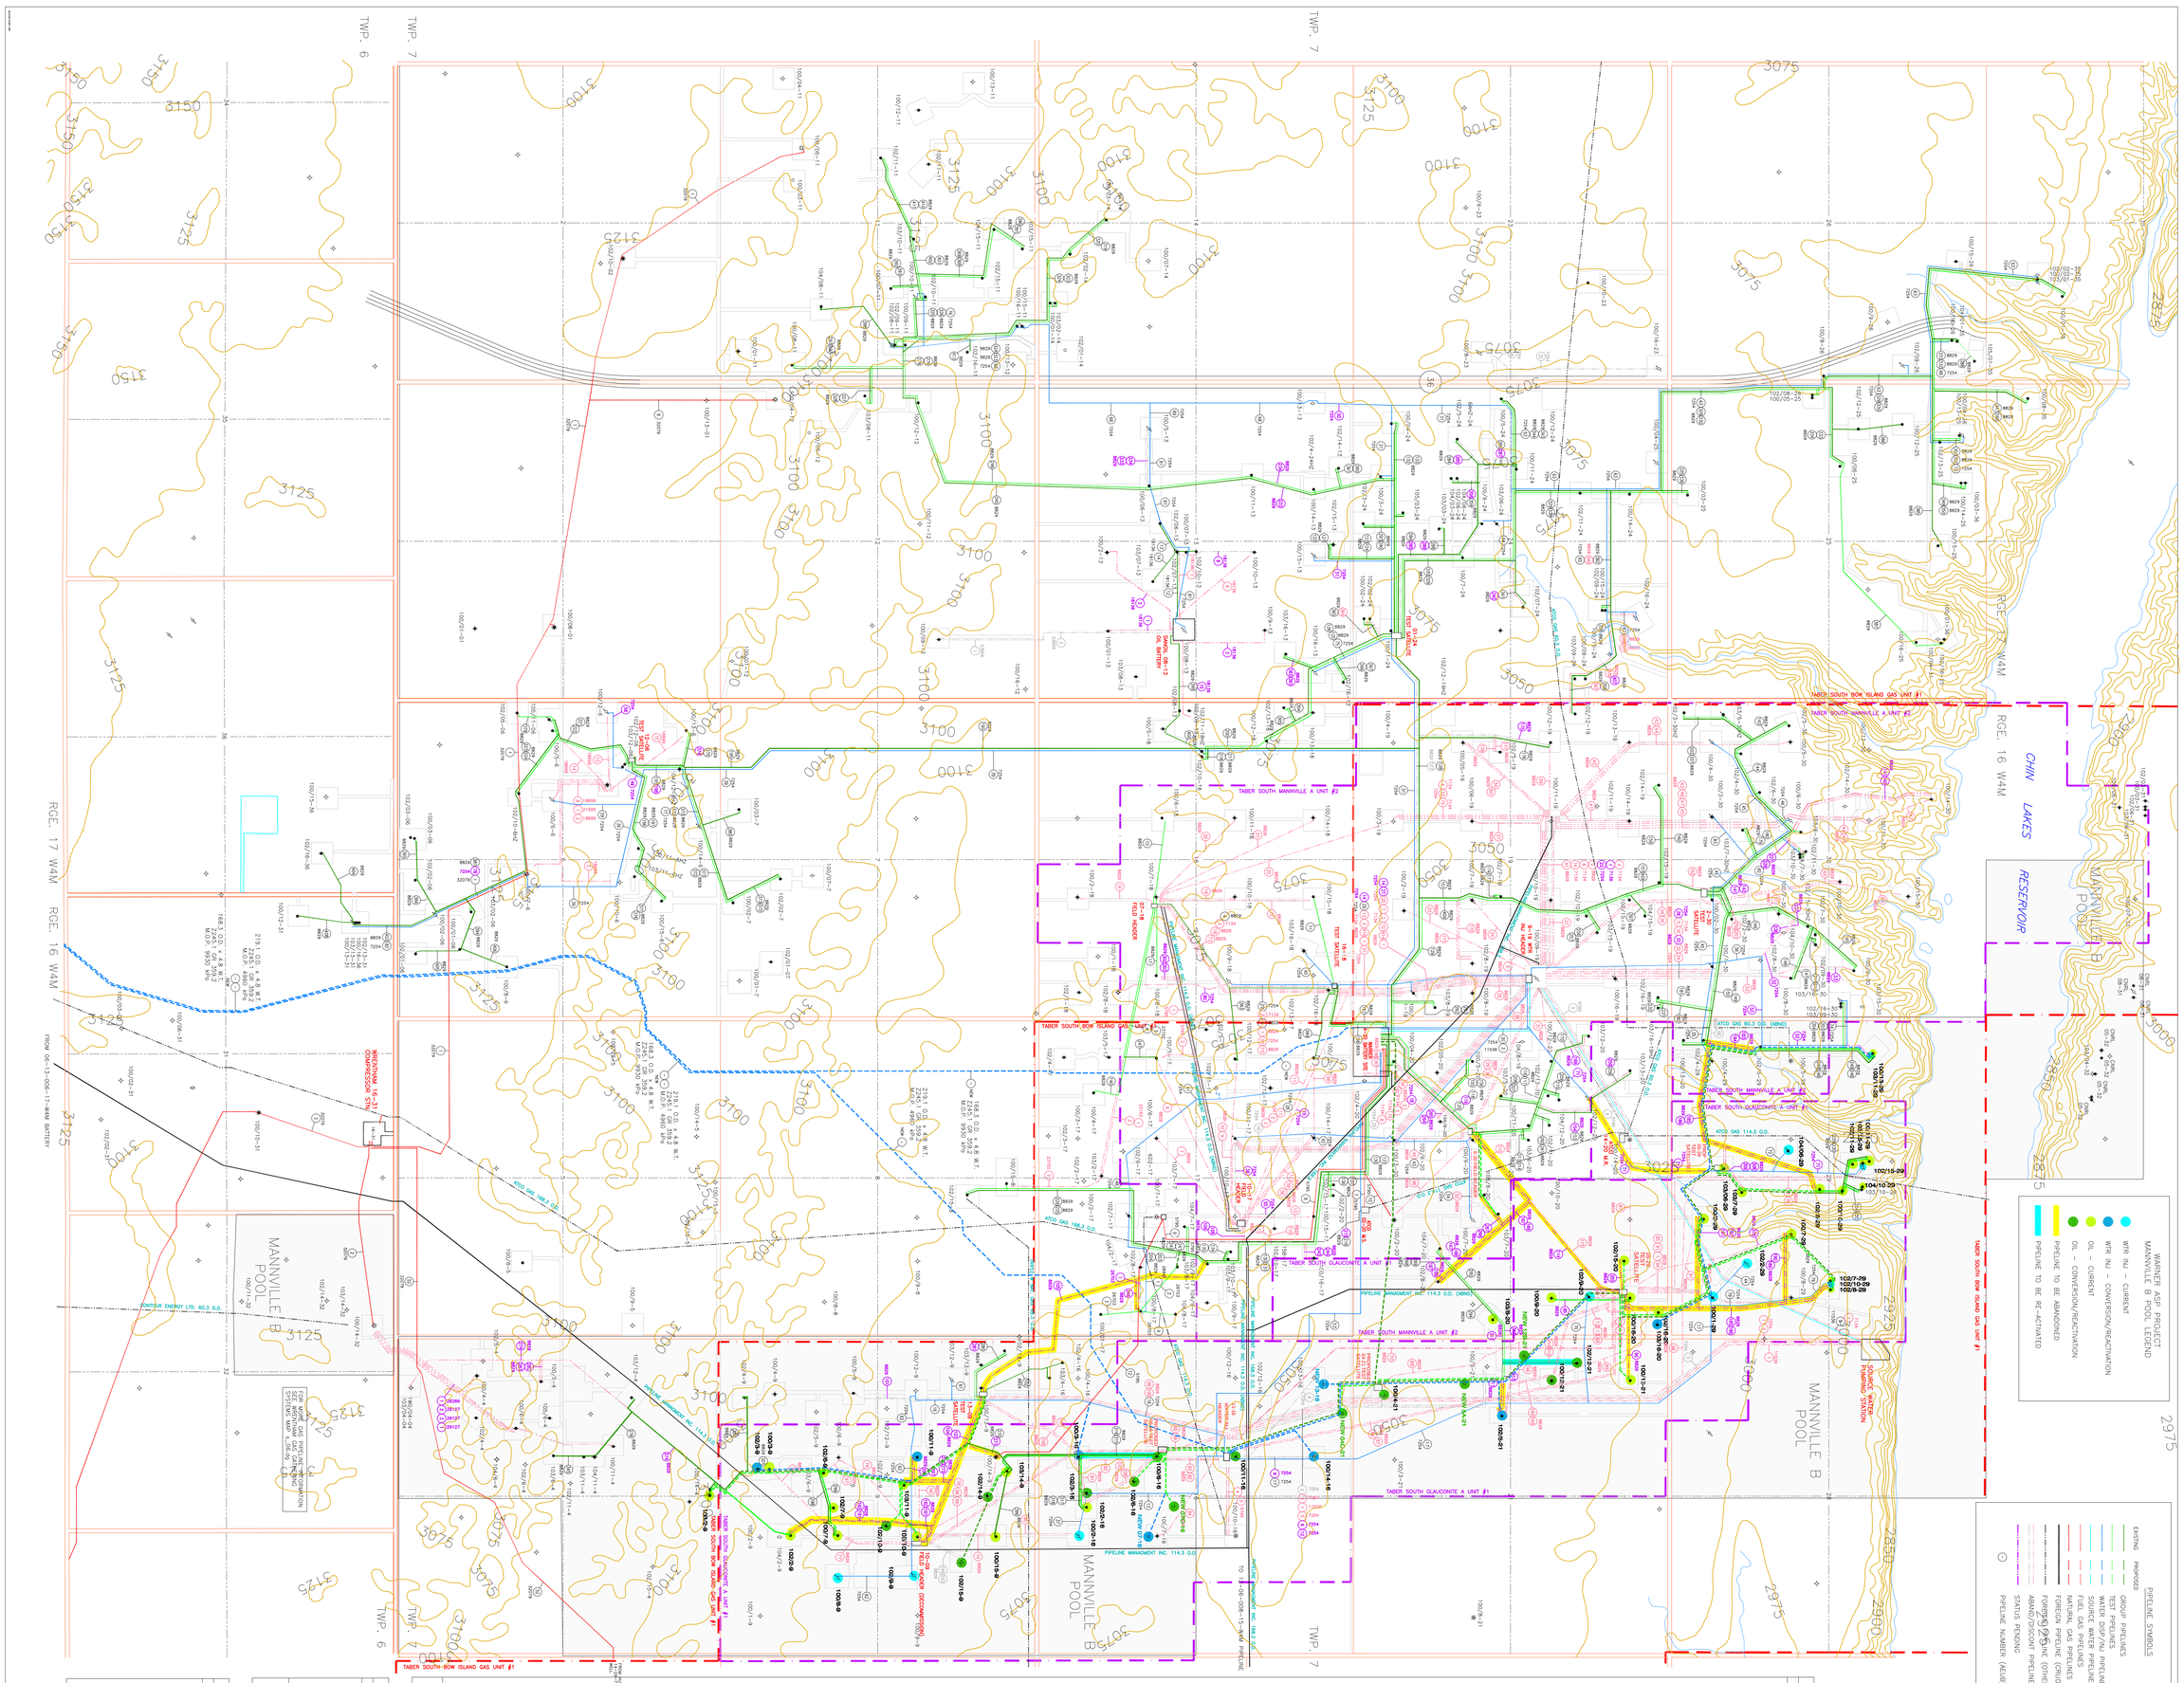
TWP. 7
TWP. 6
RGE. 17 W4M
RGE. 16 W4M
CHIN LAKES RESERVOIR
MANNVILLE B POOL
TABER SOUTH-BOW ISLAND GAS UNIT #1
TABER SOUTH MANNVILLE A UNIT #2
TABER SOUTH GLAUCONITE A UNIT #1
WARNER ASP PROJECT
MANNVILLE B POOL LEGEND
WTR INJ – CURRENT
WTR INJ – CONVERSION/REACTIVATION
OIL – CURRENT
OIL – CONVERSION/REACTIVATION
PIPELINE TO BE ABANDONED
PIPELINE TO BE RE-ACTIVATED
PIPELINE SYMBOLS
EXISTING
PROPOSED
GROUP PIPELINES
TEST PIPELINES
WATER DISP/INJ PIPELINES
SOURCE WATER PIPELINES
FUEL GAS PIPELINES
NATURAL GAS PIPELINES
FOREIGN PIPELINE (CRUDE OIL)
FOREIGN PIPELINE (OTHER)
ABAND/DISCONT PIPELINES
STATUS PENDING
PIPELINE NUMBER (AEUB)
DISCONTINUED
CANCELLED
ABANDONED
PROPOSED
OPERATING
PENDING
EXISTING PROPOSED
FIBERGLASS LINES
FIBERGLASS AND INTERNALLY PROTECTED PIPELINES CAN BE DISPLAYED UPON REQUEST
PRODUCED BY SPATIAL DATA SERVICES(S.D.S.) 15th FLOOR NORTH HUSKY TOWER. FOR ADDITIONAL COPIES PLEASE CONTACT THE S.D.S. ORDER DESK @ 750-4949.
NOTE 1: THIS MAP SHOWS THE GATHERING SYSTEM AND THE LINES NECESSARY FOR THE GATHERING OR DISPOSAL OF FLUIDS OR GASES ONLY. IT DOES NOT HOWEVER SHOW LINES THAT HAVE BEEN DISCONTINUED OR ABANDONED. IT IS THE CONTRACTOR'S RESPONSIBILITY TO BE AWARE OF THE LOCATION OF ALL PIPELINES WHENever EXCAVATION TAKES PLACE. CALL (ALBERTA ONE CALL) 1-800-247-3447
PIPELINE SUMMARY – WARNER
PIPELINE SUMMARY – SKIFF
PIPELINE SUMMARY – WRENTHAM
LEGEND
WELL SYMBOLS
LOCATION
ABANDONED
OIL
ABANDONED OIL
GAS
SUSPENDED GAS
SUSPENDED/STANDING
SUSPENDED OIL
OBSERVATION
OIL & GAS
INJECTION
INJECTION PREV. GAS
INJECTION PREV. OIL
ABANDONED GAS
WATER SOURCE
STRATIGRAPHIC HOLE
(12-24) SURFACE LOCATION
WELL UPDATE 05/08/18
Husky Oil Operations Limited
CALGARY — ALBERTA
SOUTHERN SASKATCHEWAN
PIPELINE SYSTEMS MAP
WARNER ASP PROJECT
SCALE 1:12,500
DRAWING NUMBER 2104-06-PL-00-WARNER-TIM-ASP-TIE-INS
REV. 131
Plotted By: haasm
Job Number: M05-3261
Date (YYYY/MM/DD): 2005/10/12
Comments: for Mike Haas
PRINT SIZE 36"x 42" = 10.5 sq.ft.